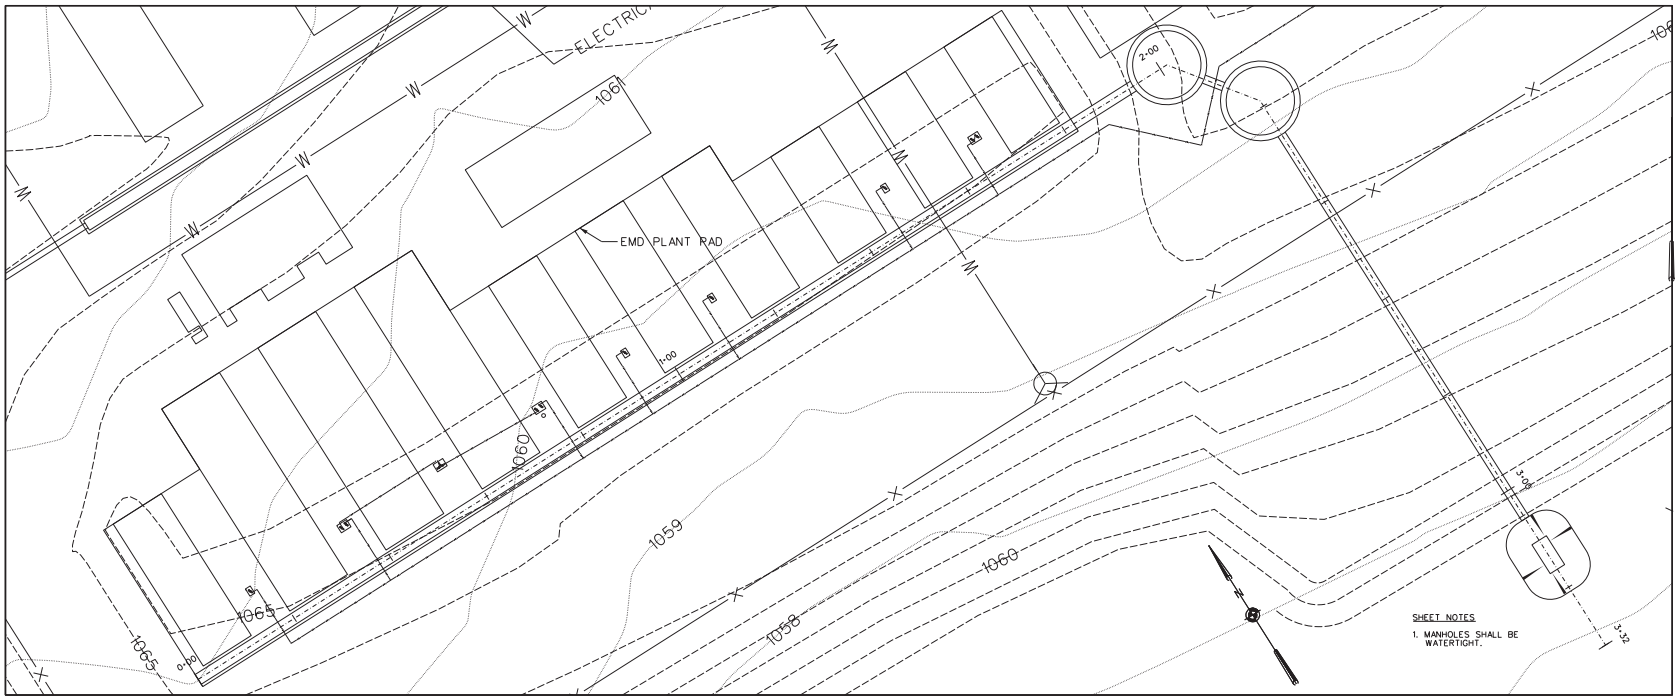

PLAN

10 0 10 20
SCALE IN FEET

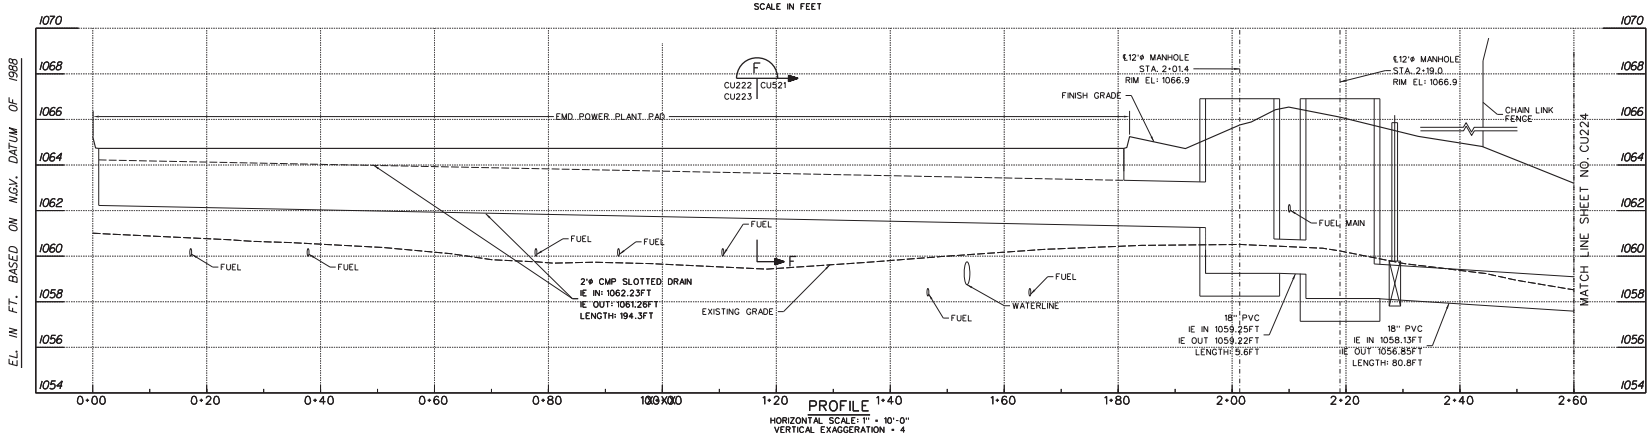

PROFILE
HORIZONTAL SCALE: 1" = 10'-0"
VERTICAL EXAGGERATION = 4

US Army Corps of Engineers
Kansas City District

Symbol	Description	Date	Appr.

Designed by: MEWMAW
Drawn by: MEWMAW
Checked by: LONDON
Submitted by: MILDENBERGER
Date: OCTOBER 2008
Drawing code: F-778-59-01
Plot scale: 1"=10'
CADD File Name: L40_CU223

U.S. ARMY ENGINEER DISTRICT
CORPS OF ENGINEERS
KANSAS CITY, MISSOURI

FORT LEONARD WOOD, MISSOURI
PRIME POWER SCHOOL
PN 62250, FY09

SECONDARY CONTAINMENT
PLAN AND PROFILE

Sheet Reference Number:
CU223

K:\MissionProjects /mil /wood /L40PrimePowerSchool /