SITE MATERIALS, DESIGN INFORMATION, AND SERVICES NOT SUPPLIED BY ROMTEC UTILITIES
- GRADING
- WIRING & CONDUIT
- FENCING & PAVING
- SITE LIGHTING
- SITE UTILITIES (WATER, POWER, ETC)
- SCADA ANTENNA
- ALL ON-SITE INSTALLATION

sq.ft.

SETTLERS FIELD
SAMPLE SITE LAYOUT
3-13-18
BASED ON SITE PLAN
DWG RECEIVED 2-1-18
& COMMENT RECEIVED
3-6-18

WET WELL DEPTH = 9.73'
PUMP CABLE LENGTH = 50ft
LEVEL SENSING CABLE LENGTH= 60ft

NOT FOR CONSTRUCTION

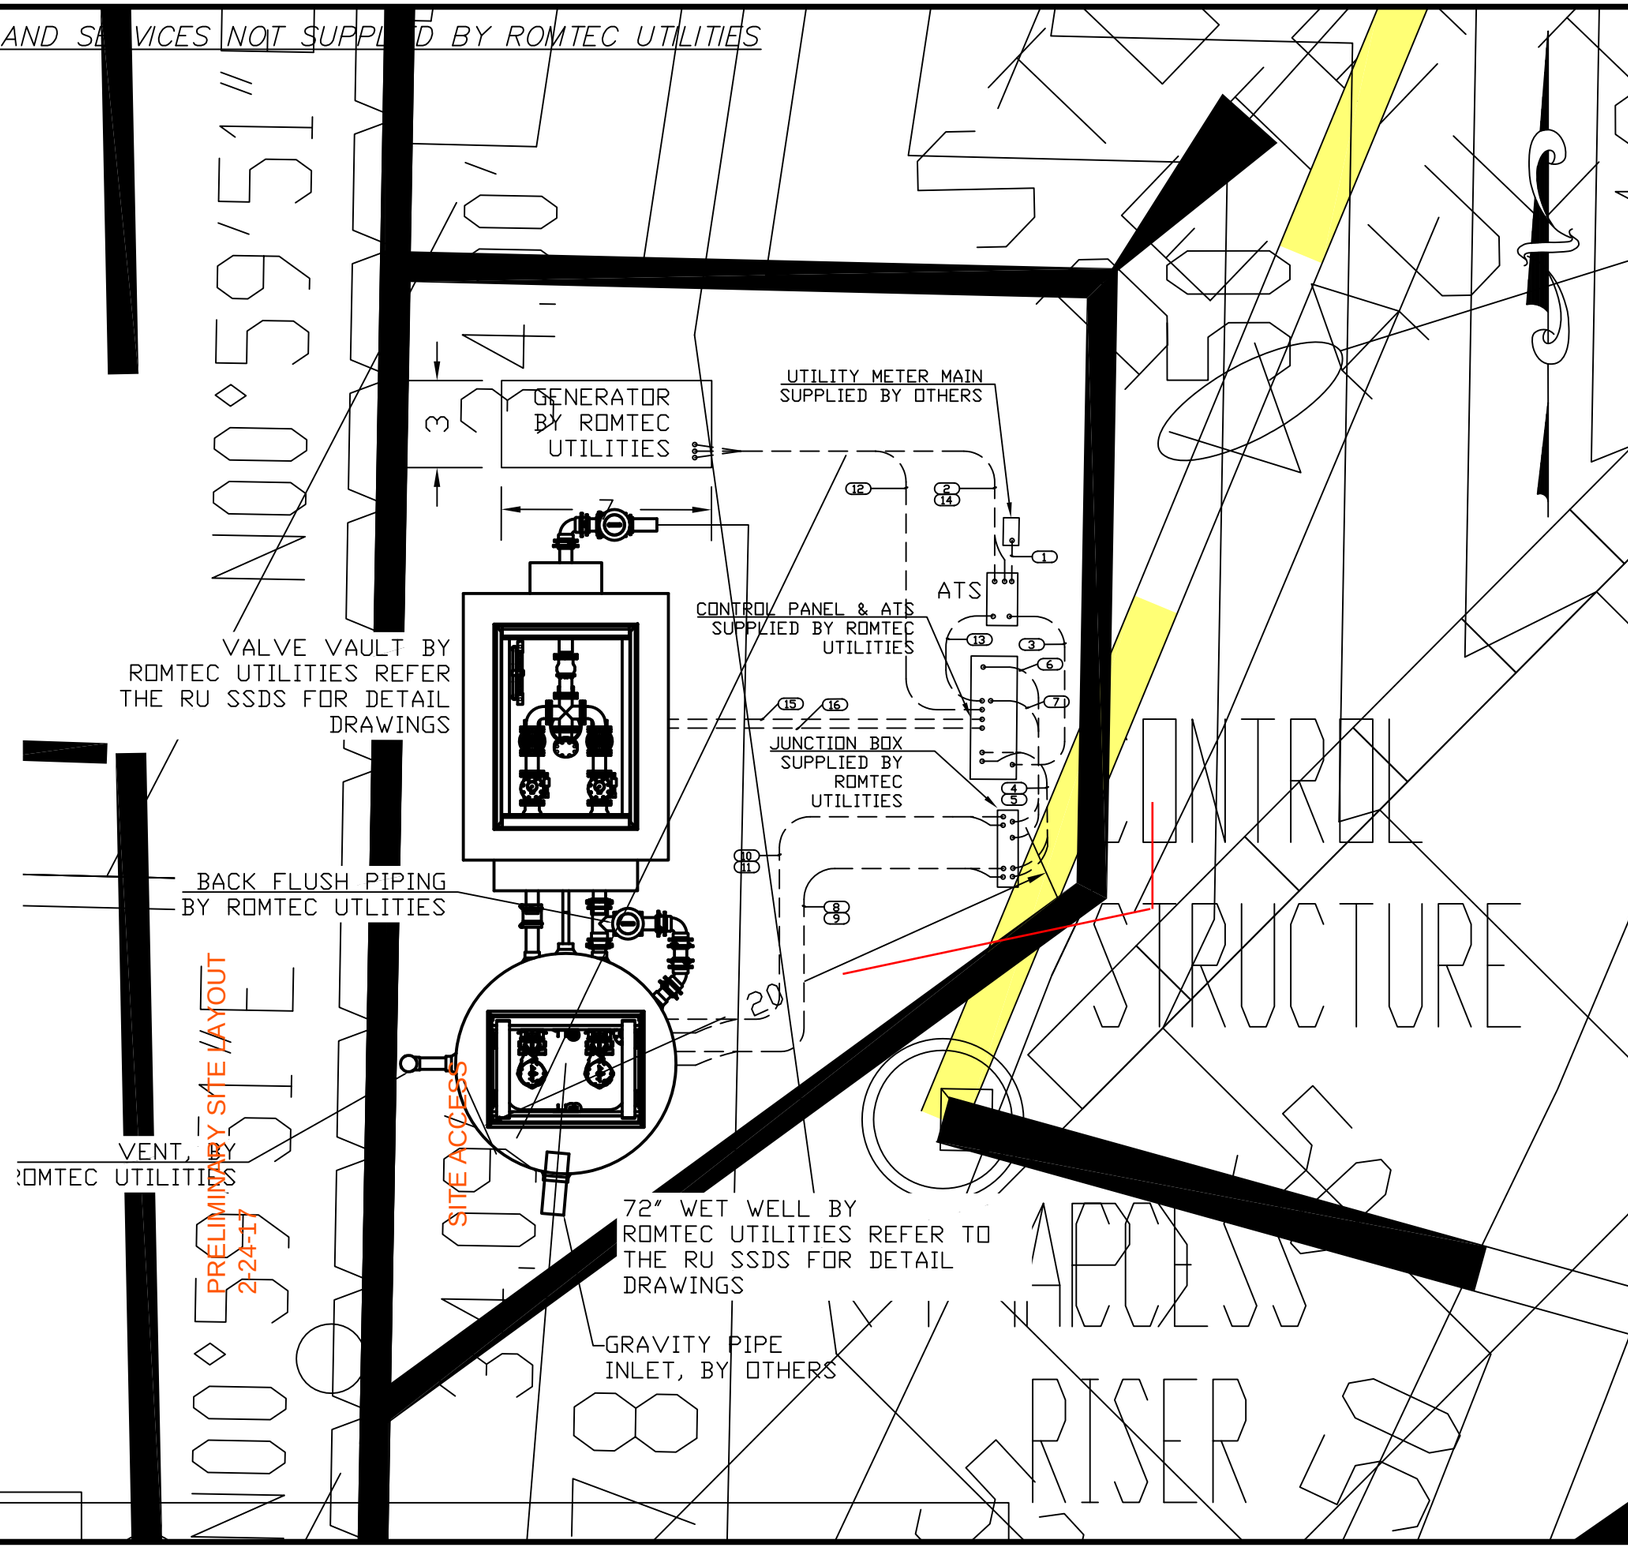

REV	DESCRIPTION	DATE
3	REVISED SITE PLAN PER 3-6-18 COMMENTS	3-13-18 AD
2	REVISED SITE PLAN, UPDATED CAD	2-6-18 -
1	PRELIMINARY SITE LAYOUT	2-24-17 -

REVISION HISTORY

VERIFY SCALE
BAR IS ONE INCH ON ORIGINAL DRAWING
0 1"
IF NOT ONE INCH ON THIS SHEET, ADJUST SCALES ACCORDINGLY

DSN - AD
DRN - AD
CKD - AD
DATE - 2-1-18

SAMPLE DRAWING

ROMTEC UTILITIES
18240 NORTH BANK ROAD
ROSEBURG, OREGON 97470
(541) 496-9678
FAX (541) 496-0804

SETTLER'S FIELD
SITE PLAN LAYOUT

SHEET
1 OF 1

JOB NUMBER
RMTC
0000