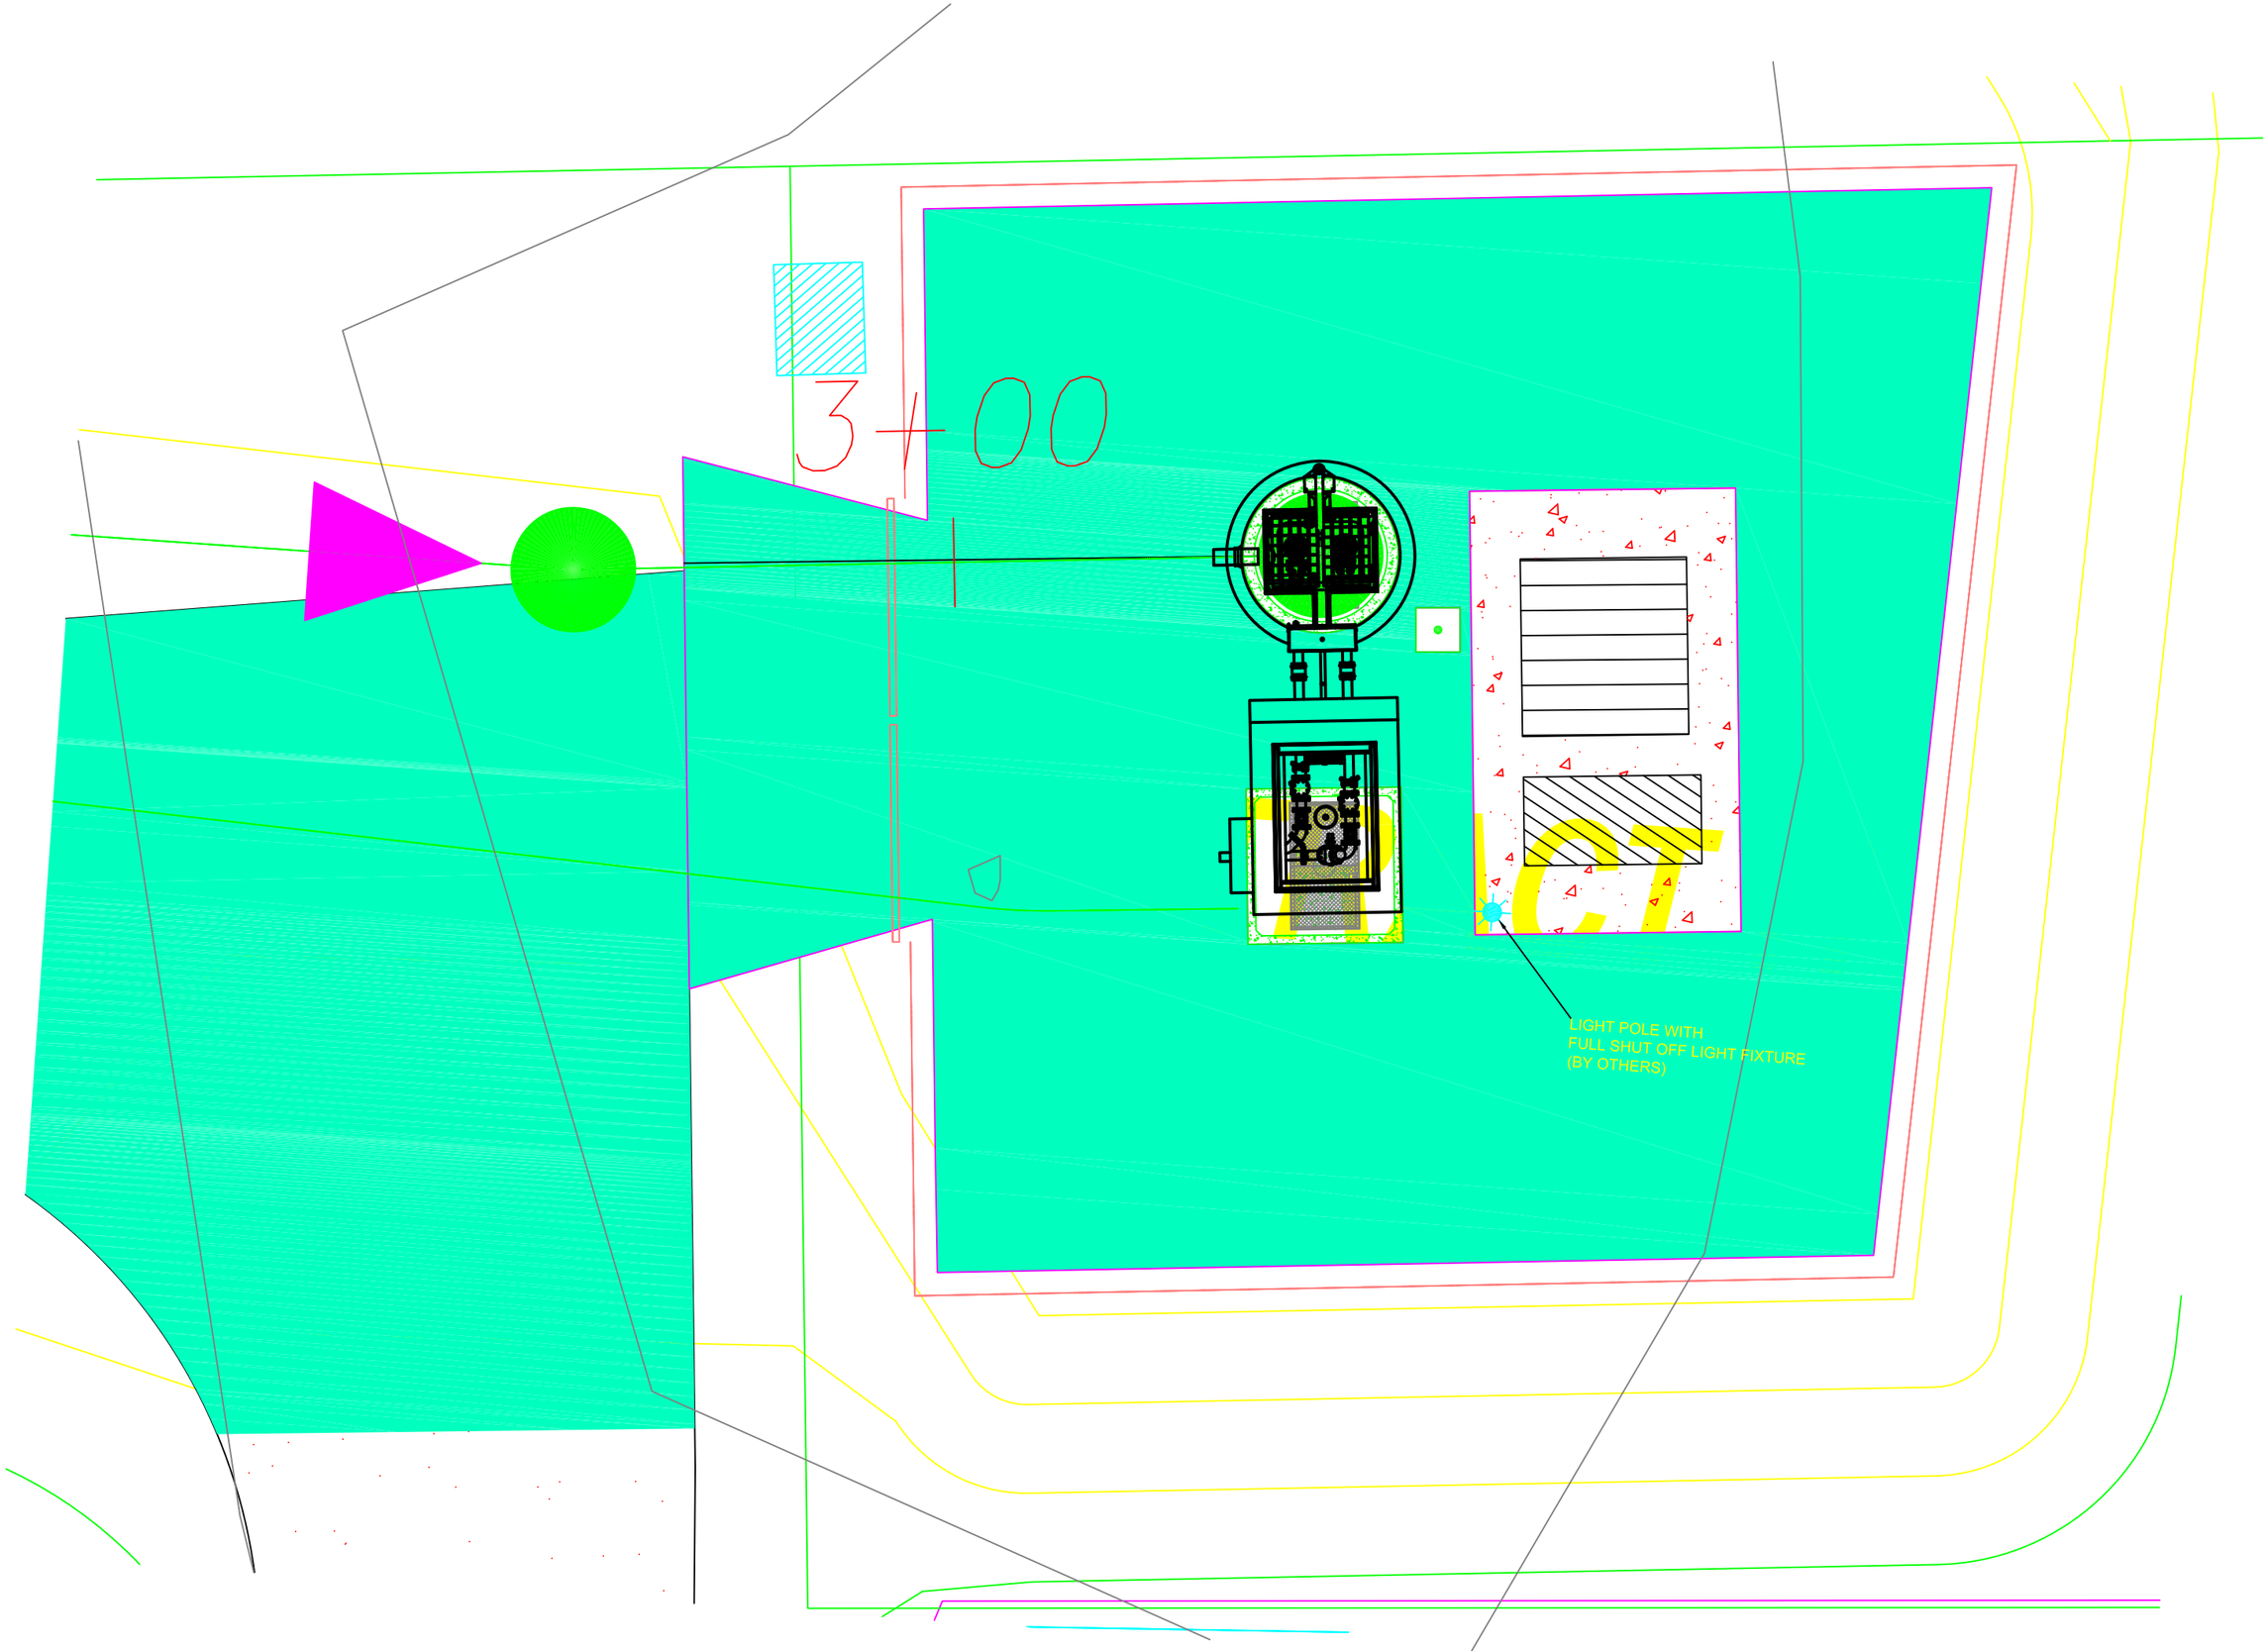
3+00
LIGHT POLE WITH
FULL SHUT OFF LIGHT FIXTURE
(BY OTHERS)