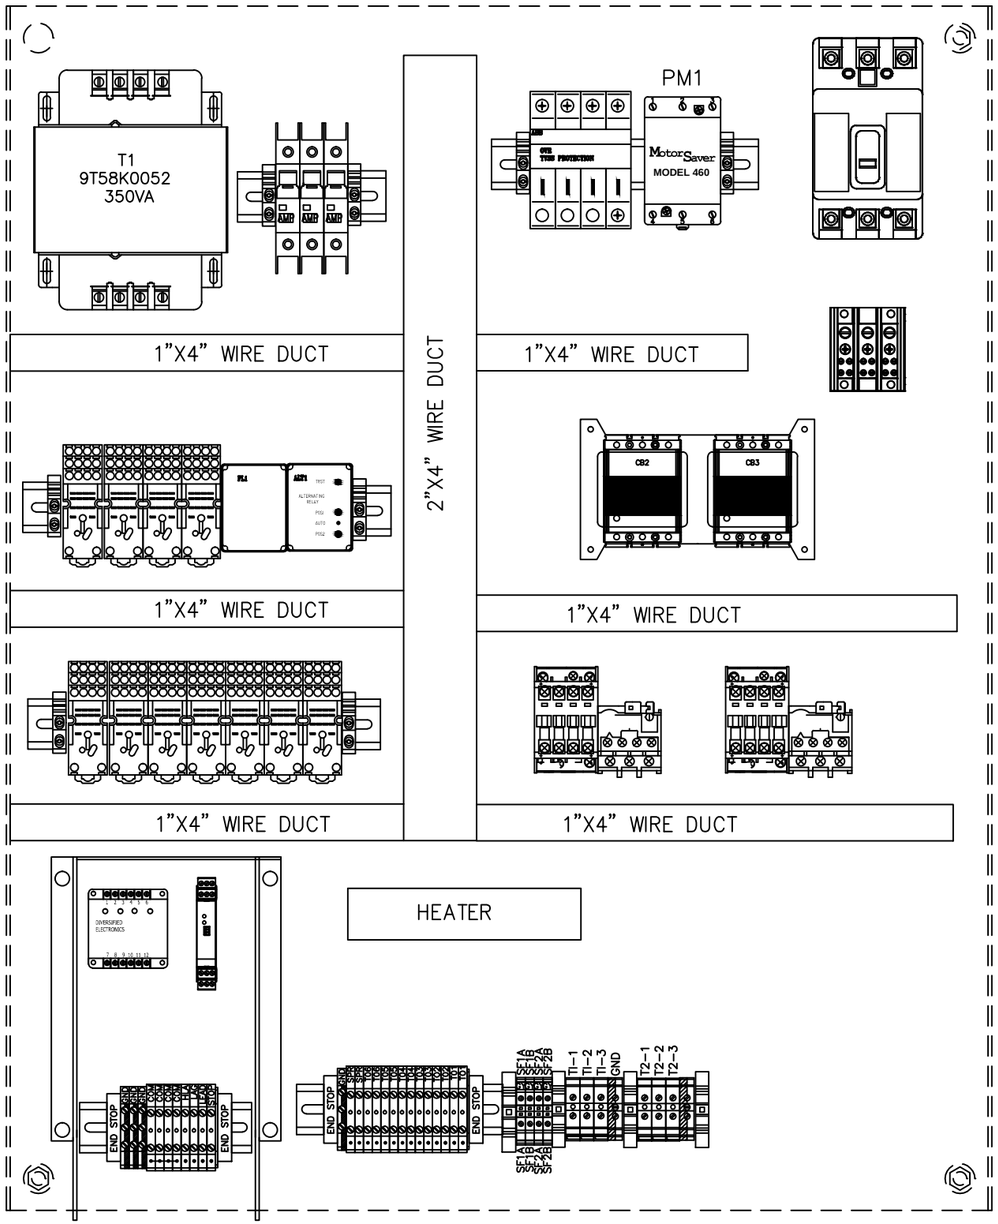

THE ENCLOSURE SHOWN REPRESENTS THE INTENT OF THE DESIGN. OFTEN THE ENCLOSURE SIZE AND LAYOUT MUST CHANGE TO ACCOMMODATE THE REQUIRED COMPONENTS AND FINAL DESIGN. PLEASE CONTACT ROMTEC UTILITIES TO OBTAIN ACTUAL AS-BUILT DRAWINGS BEFORE INSTALLATION.

REV	DATE	DESCRIPTION	BY
		REVISIONS	

DSN. SW
DRN. KAS
CKD. KAS
8/29/13

© ROMTEC INC. ALL RIGHTS RESERVED. THESE PLANS AND DRAWINGS MAY NOT BE PRODUCED, ADAPTED, OR FURTHER DISTRIBUTED, AND NO COMPONENTS MAY BE CONSTRICTED FROM THESE PLANS, WITHOUT WRITTEN PERMISSION OF ROMTEC, INC.

ROMTEC UTILITIES
18240 NORTH BANK ROAD
ROSEBURG, OR 97470
(541)-496-9678
FAX (541)-496-0804
WWW.romtecutilities.com

TRAIN III OPEN DRAIN SUMP

703-X-295
DUPLEX LIFT STATION SYSTEM
CONTROL PANEL LAYOUT
ELECTRICAL CONTROLS

SHEET 1 OF 2

DRAWING # 435

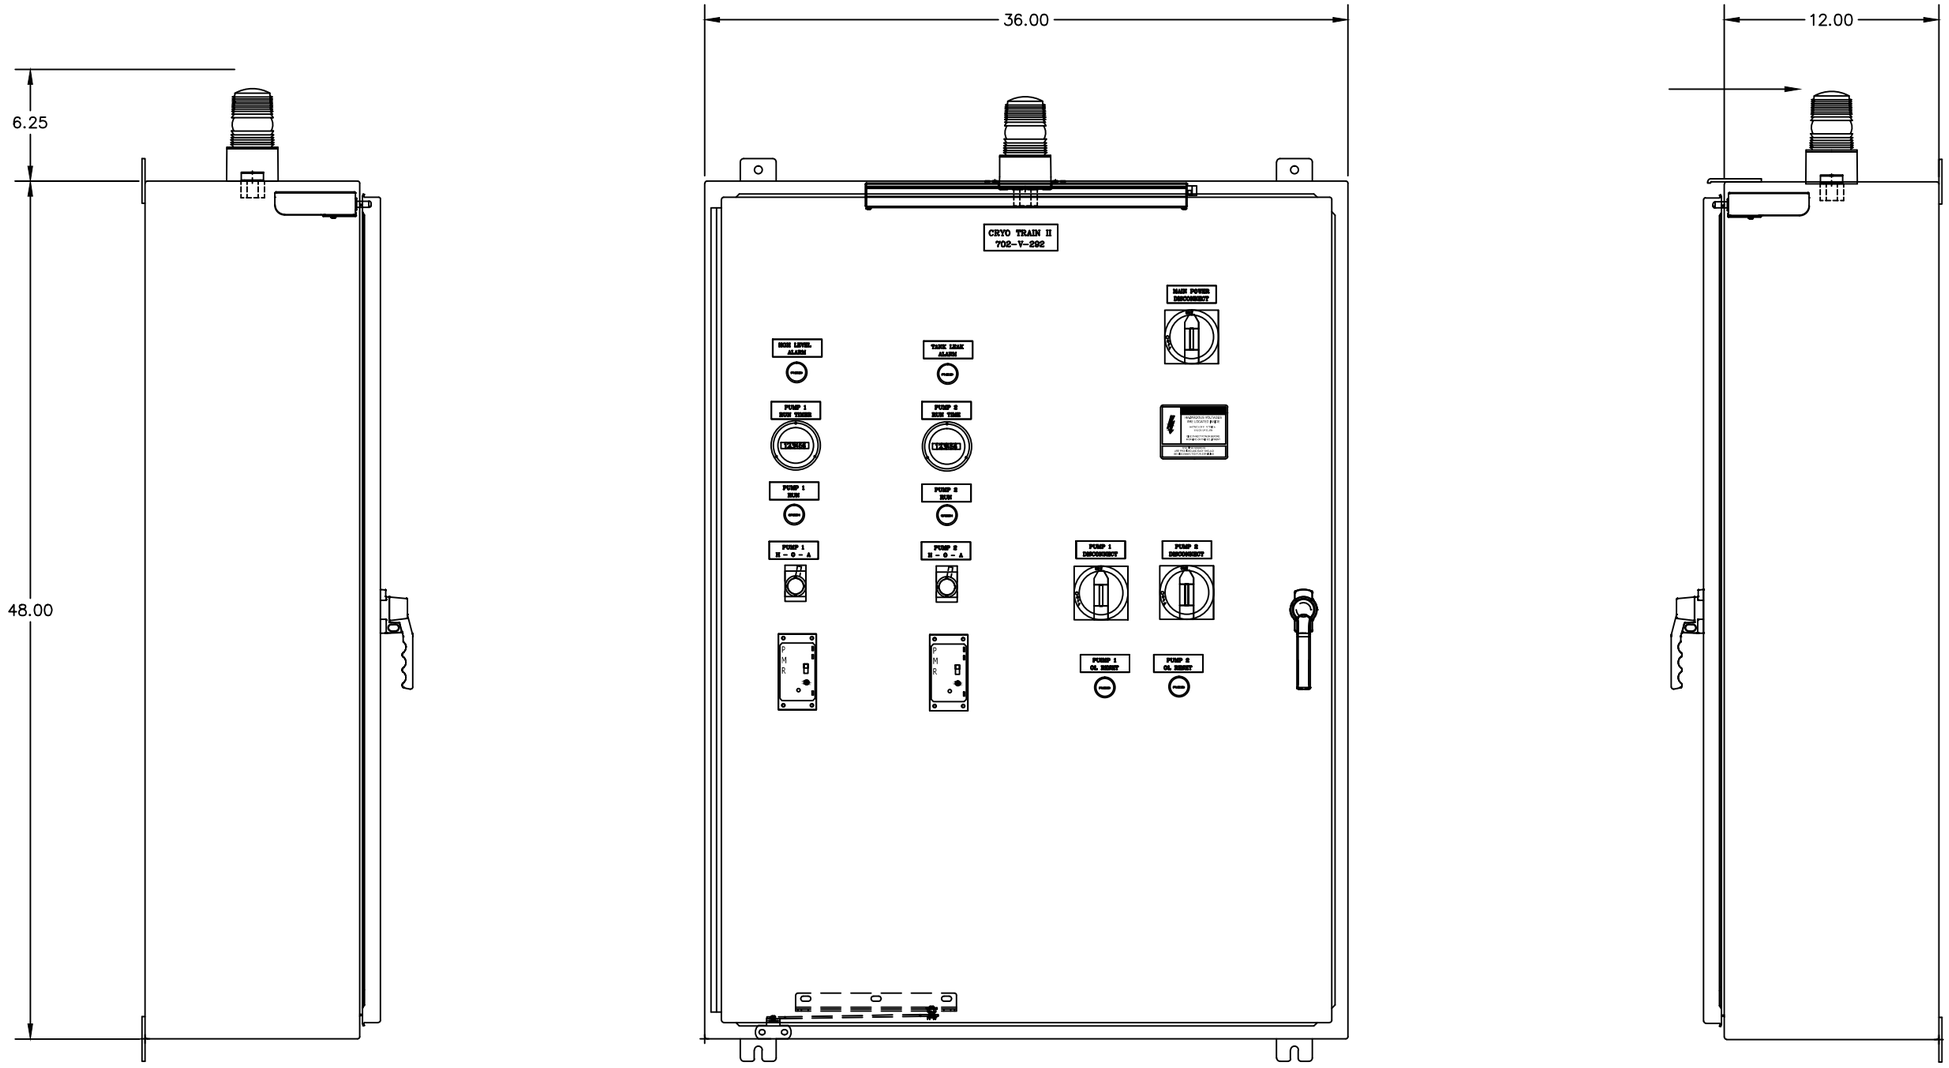

NOTE: OPERATOR DEVICES MOUNTED ON PANEL FORNT

REV	DATE	DESCRIPTION	BY
		REVISIONS	

DSN. SW
DRN. KAS
CKD. KAS
8/29/13

© ROMTEC INC. ALL RIGHTS RESERVED. THESE PLANS AND DRAWINGS MAY NOT BE PRODUCED, ADAPTED, OR FURTHER DISTRIBUTED, AND NO COMPONENTS MAY BE CONSTRICTED FROM THESE PLANS, WITHOUT WRITTEN PERMISSION OF ROMTEC, INC.

ROMTEC UTILITIES
18240 NORTH BANK ROAD
ROSEBURG, OR 97470
(541)-496-9678
FAX (541)-496-0804
WWW.romtecutilities.com

TRAIN III OPEN DRAIN SUMP
703-X-295
DUPLEX LIFT STATION SYSTEM
CONTROL PANEL LAYOUT
ELECTRICAL CONTROLS

SHEET 1 OF 1

DRAWING # 435