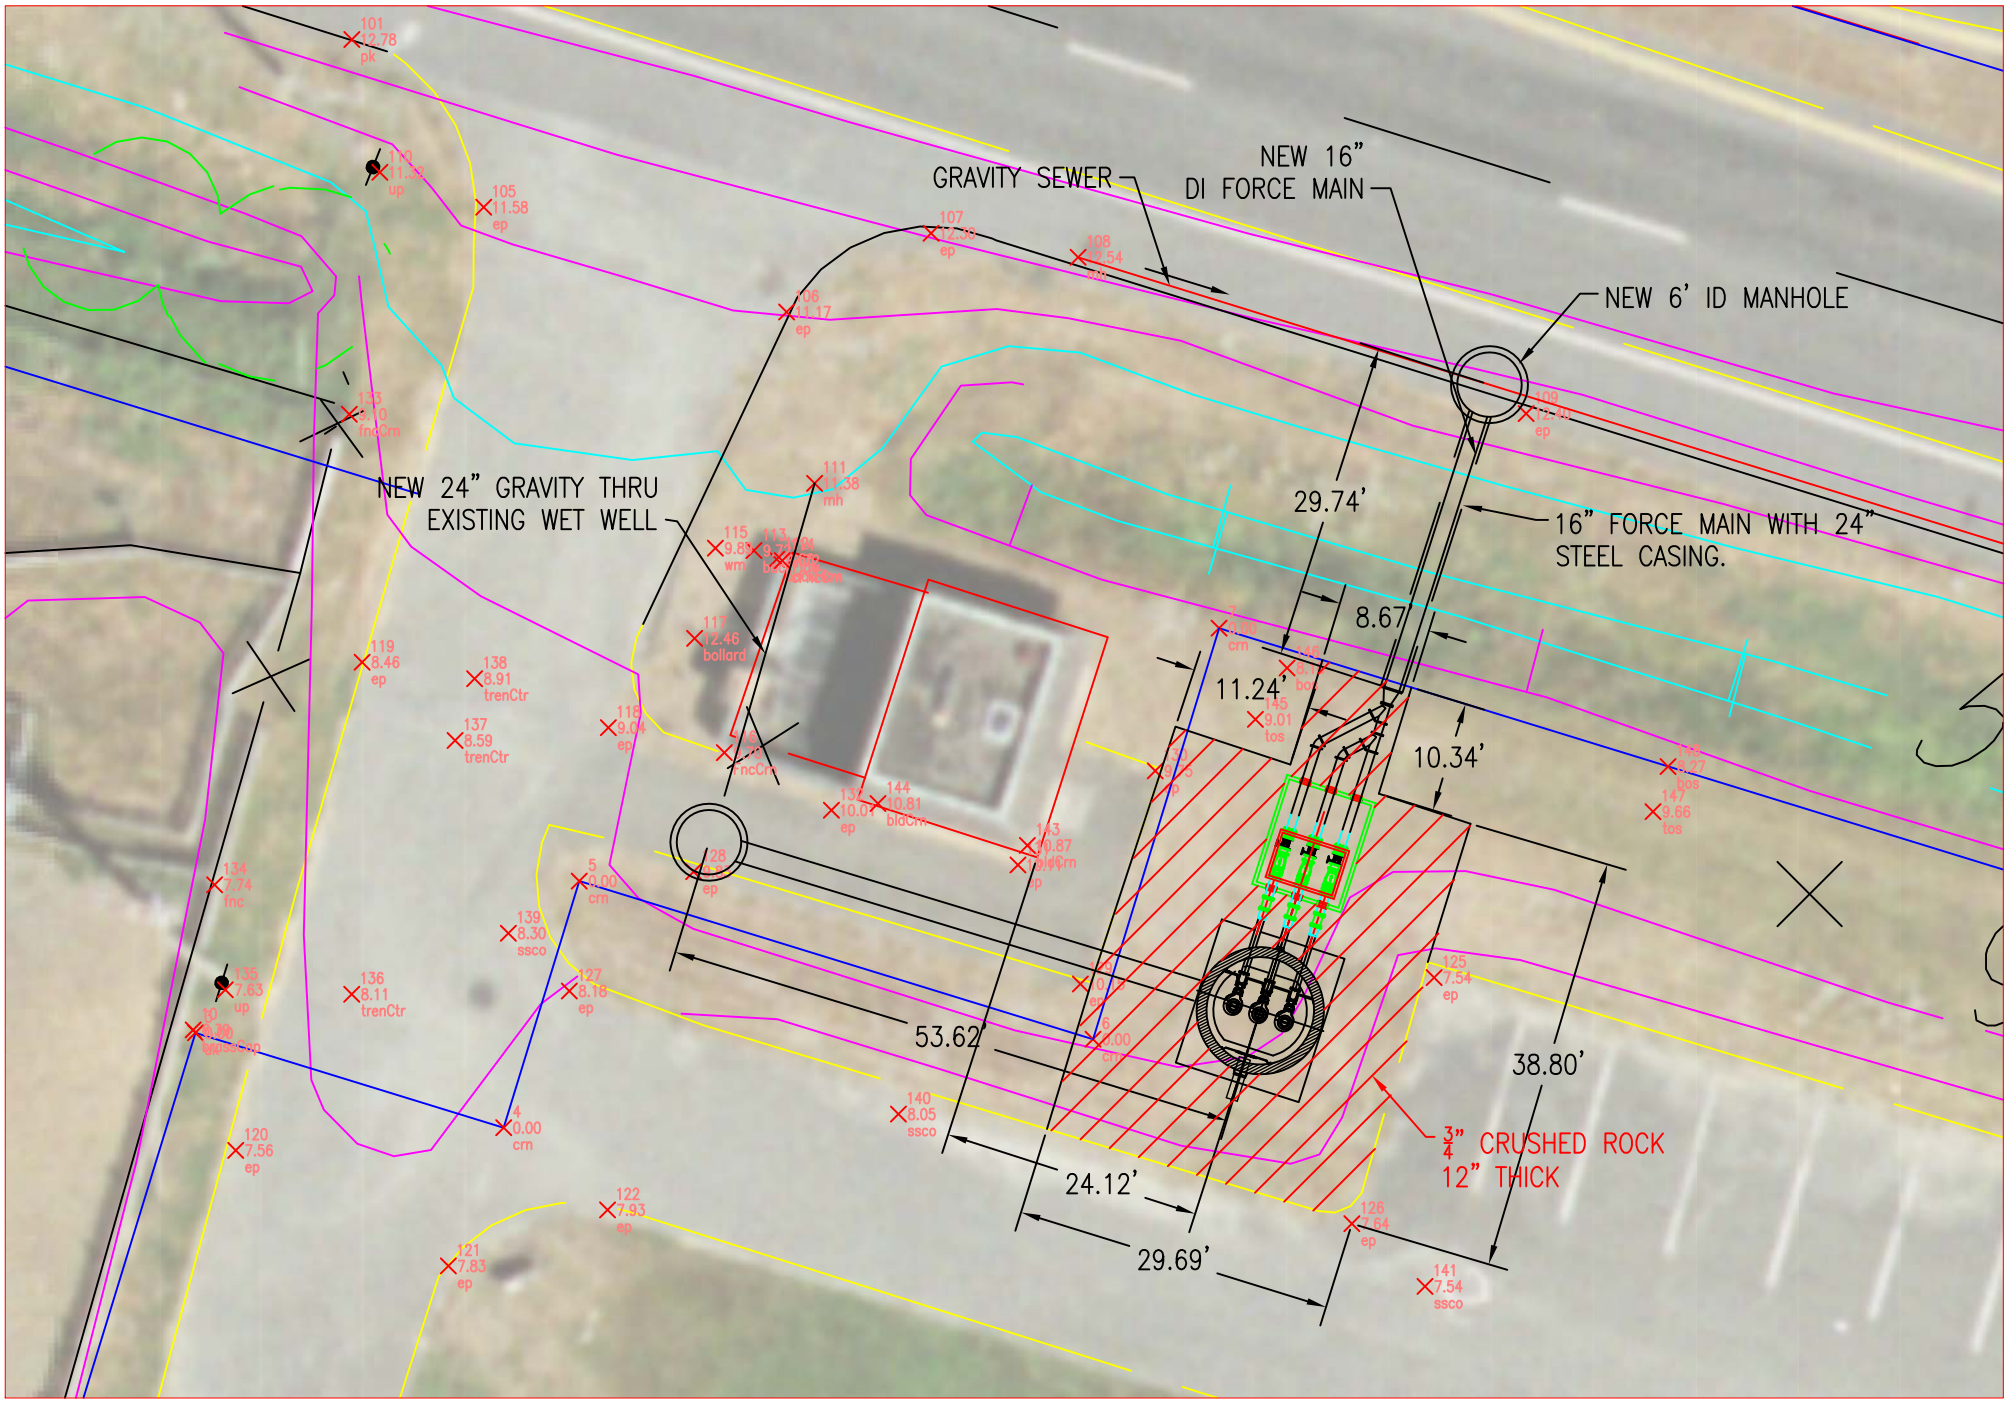SITE PLAN A – (ORIGINAL)