
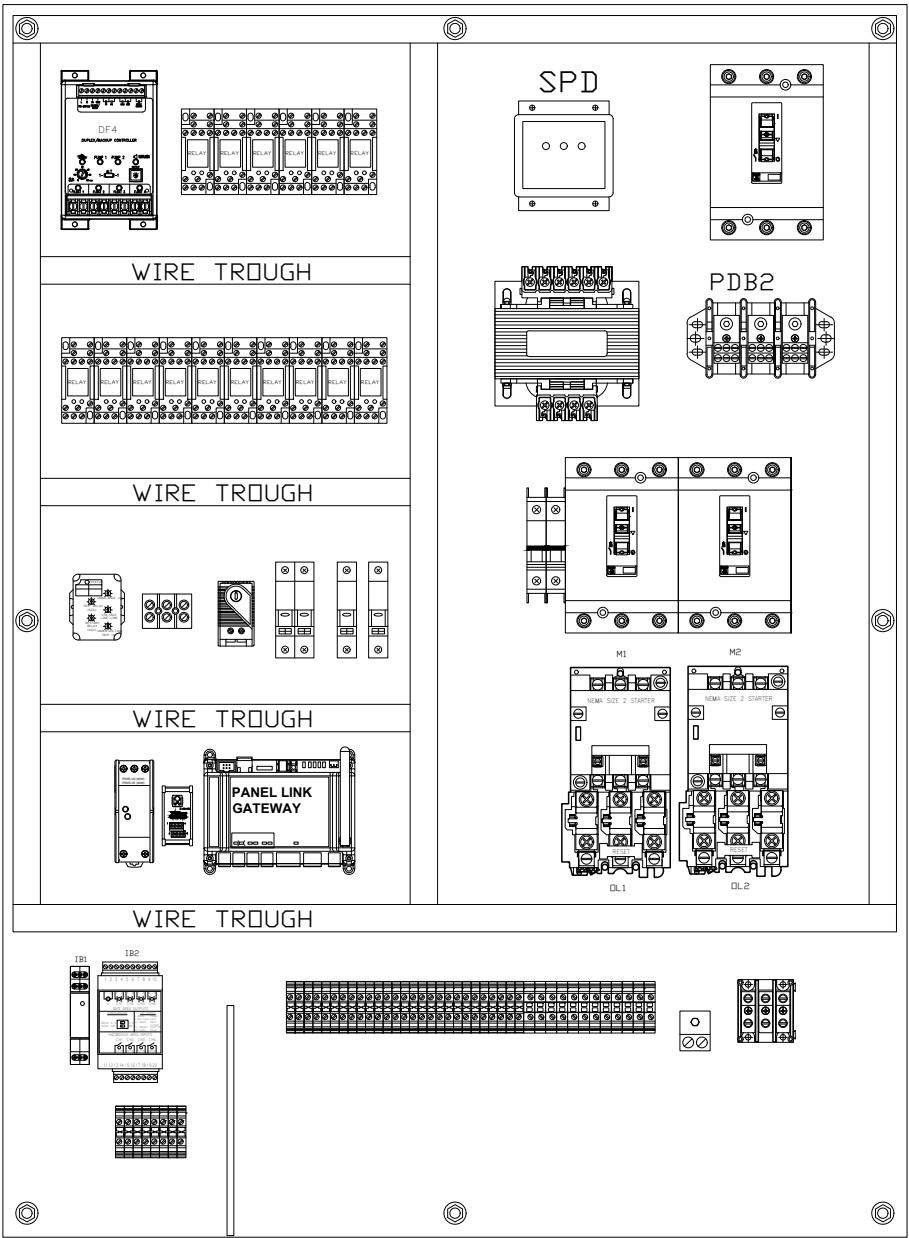


A48H3612SSLP3PT

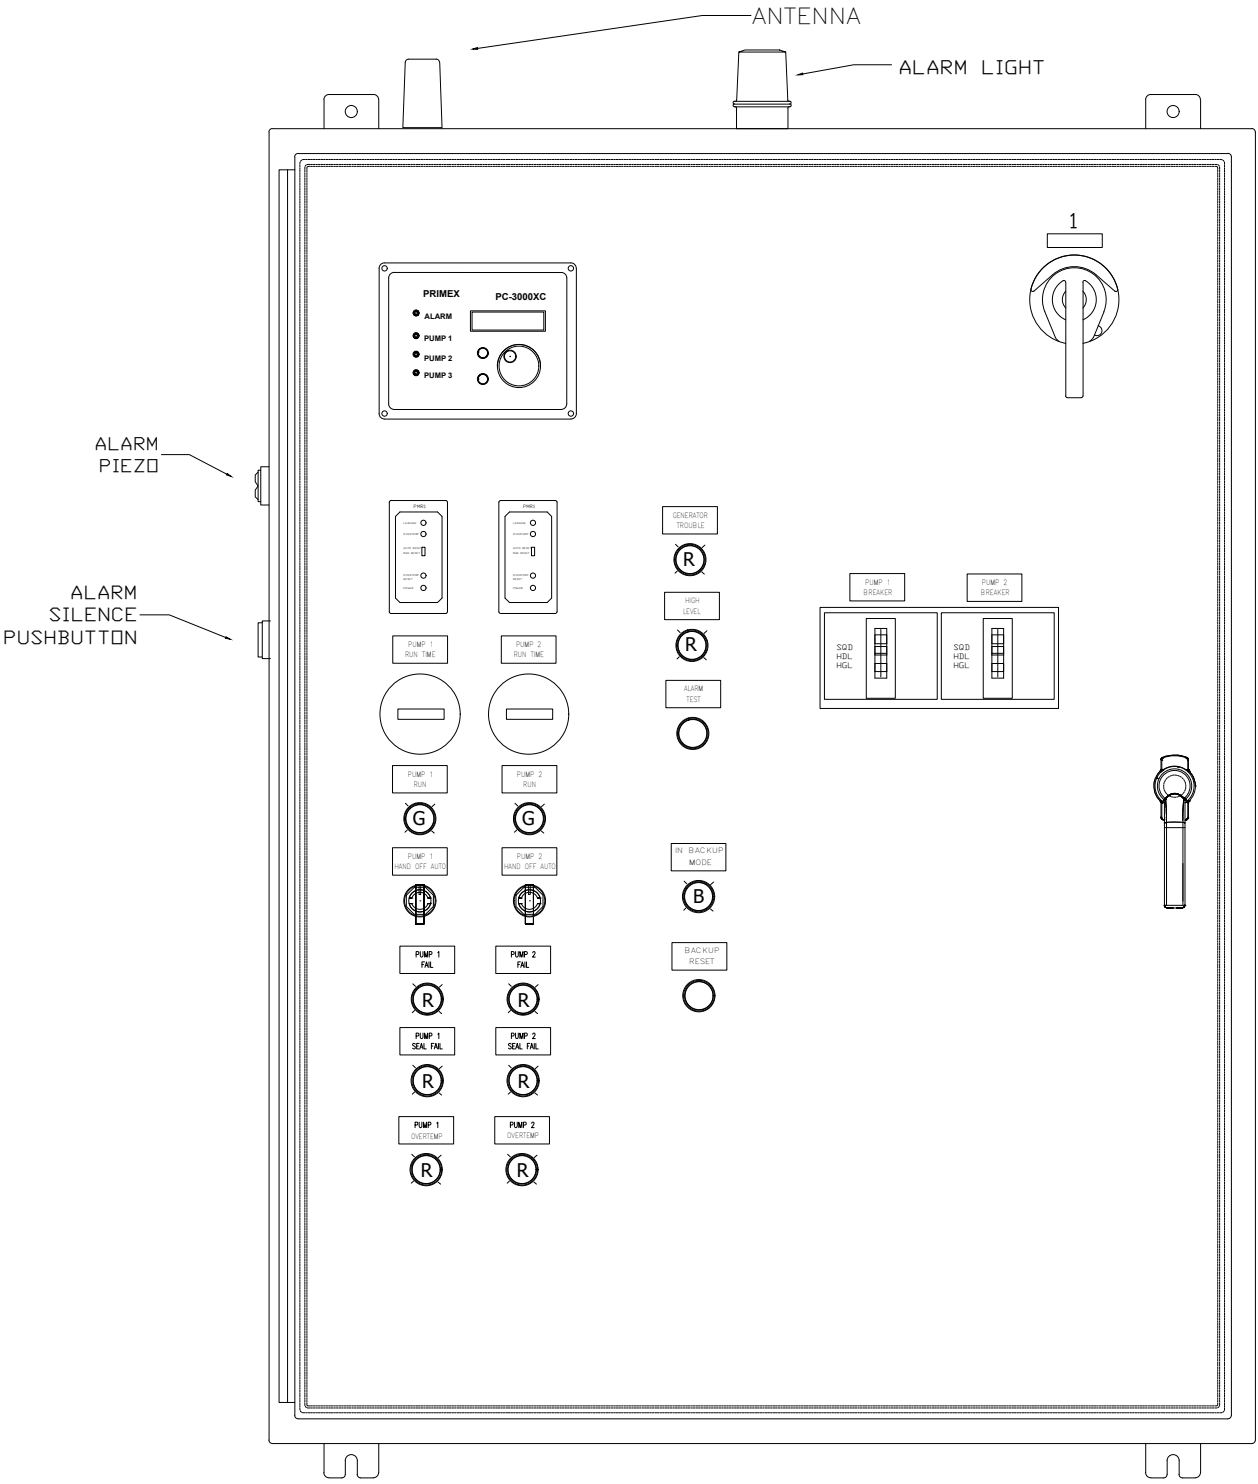

LAYOUTS SHOW APPROXIMATE SIZE AND LOCATIONS ONLY

THE ENCLOSURE SHOWN REPRESENTS THE INTENT OF THE DESIGN. OFTEN THE ENCLOSURE SIZE AND LAYOUT MUST CHANGE TO ACCOMMODATE THE REQUIRED COMPONENTS AND FINAL DESIGN. PLEASE CONTACT ROMTEC UTILITIES TO OBTAIN ACTUAL AS-BUILT DRAWINGS BEFORE INSTALLATION.

CREEKSIDE VILLAGE

VASHON ISLAND, WA

CONTROL PANEL ENCLOSURE LAYOUT

DUPLEX LIFT STATION

ROMTEC UTILITIES

18240 NORTH BANK ROAD

ROSEBURG, OREGON 97470

PHONE: (541) 496-9678

WWW.ROMTECUTILITIES.COM

PROJECT #: E0106010

DSN:

DRN:

CKD:

DATE: 6/2/25

DESCRIPTION

REVISION HISTORY

ELECTRICAL SHEET

18