
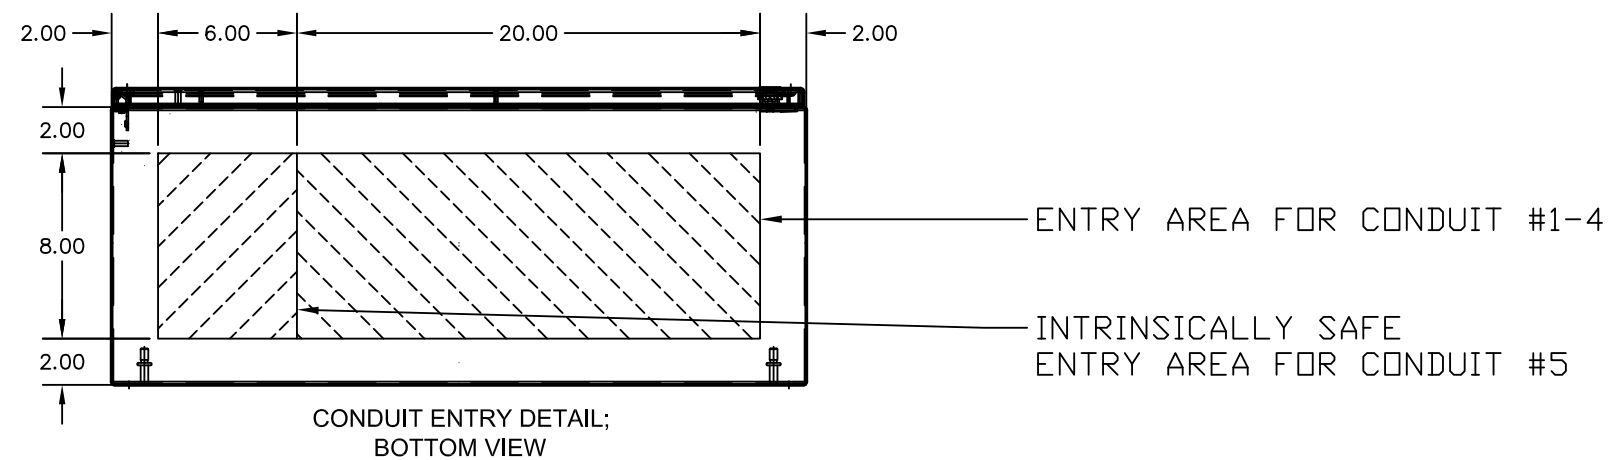
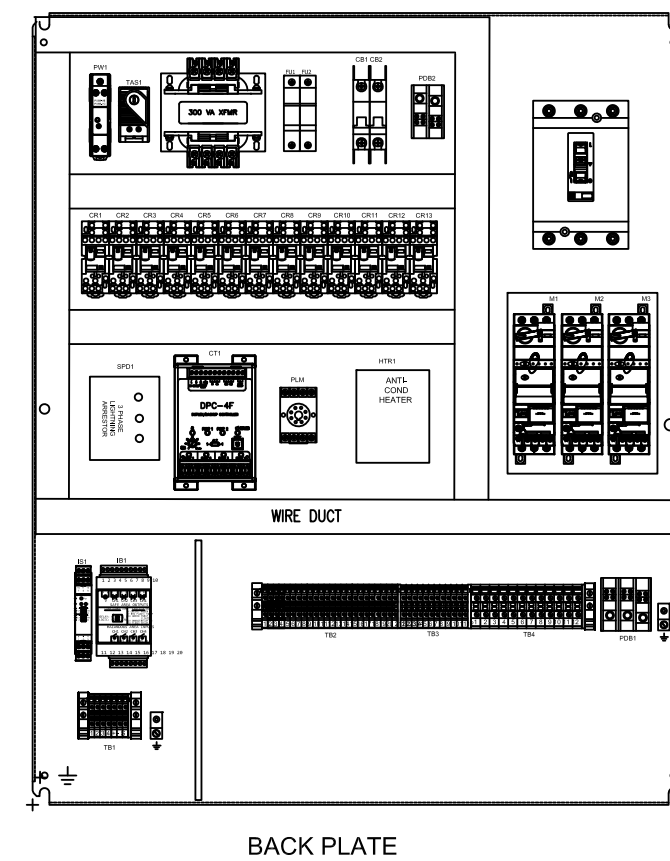
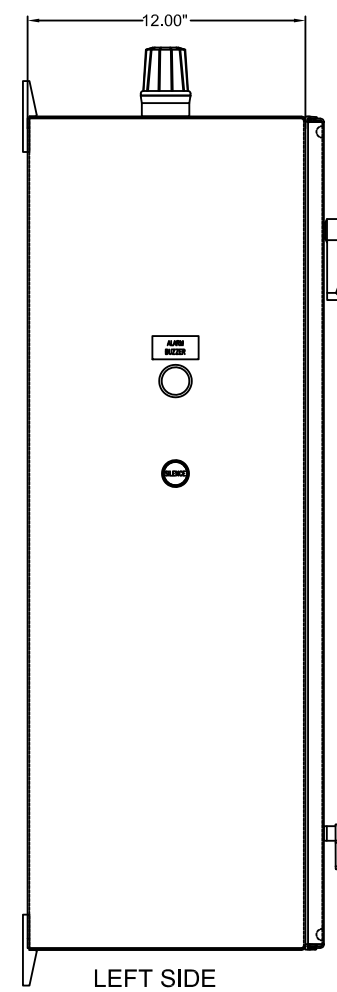
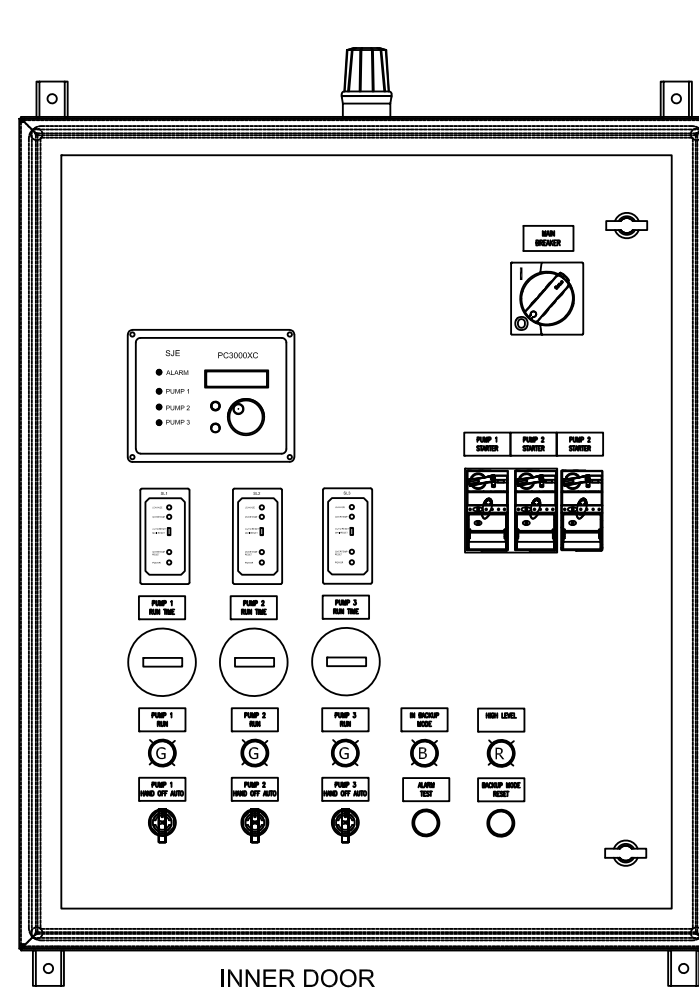


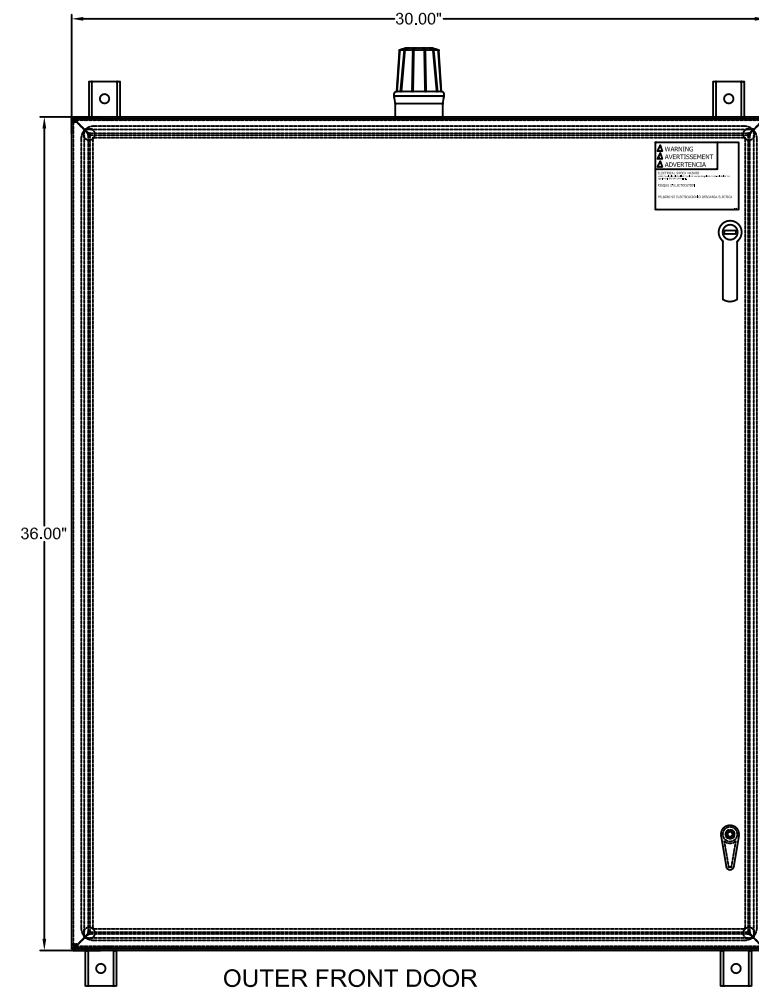

KEURIG DR. PEPPER - PS PUMP1

MOORE, SC

FIGURE 5C
WASTEWATER PUMP STATION
CONTROL PANEL ENCLOSURE LAYOUT

ELECTRICAL SHEET

E-03

ROMTEC
UTILITIES

18240 NORTH BANK ROAD
ROSEBURG, OREGON 97470
PHONE: (541) 496-9678
WWW.ROMTECUTILITIES.COM


©2002 ROMTEC UTILITIES, INC. ALL RIGHTS RESERVED. THESE PLANS AND DRAWINGS MAY NOT BE REPRODUCED, ADAPTED, OR FURTHER DISTRIBUTED, AND NO COMPONENTS MAY BE CONSTRUCTED FROM THESE PLANS, WITHOUT WRITTEN PERMISSION OF ROMTEC UTILITIES, INC.

©2003 ROMTEC UTILITIES
INC. ALL RIGHTS RESERVED.
THESE PLANS AND DRAWINGS
MAY NOT BE REPRODUCED,
ADAPTED, OR FURTHER
DISTRIBUTED, AND NO
COMPONENTS MAY BE
CONSTRUCTED FROM THESE
PLANS, WITHOUT WRITTEN
PERMISSION OF ROMTEC
UTILITIES, INC.


PROJECT #:	E0106D10	3	8/13/26
DSN:		2	6/2/26
DRN:		1	4/13/26
CKD:		REV	DATE
DATE: 8/13/26			

REVISION HISTORY


PUMP CHANGE	JH
ISSUED FOR CONSTRUCTION	JLB
PRELIMINARY	JH
DECORATION	DV

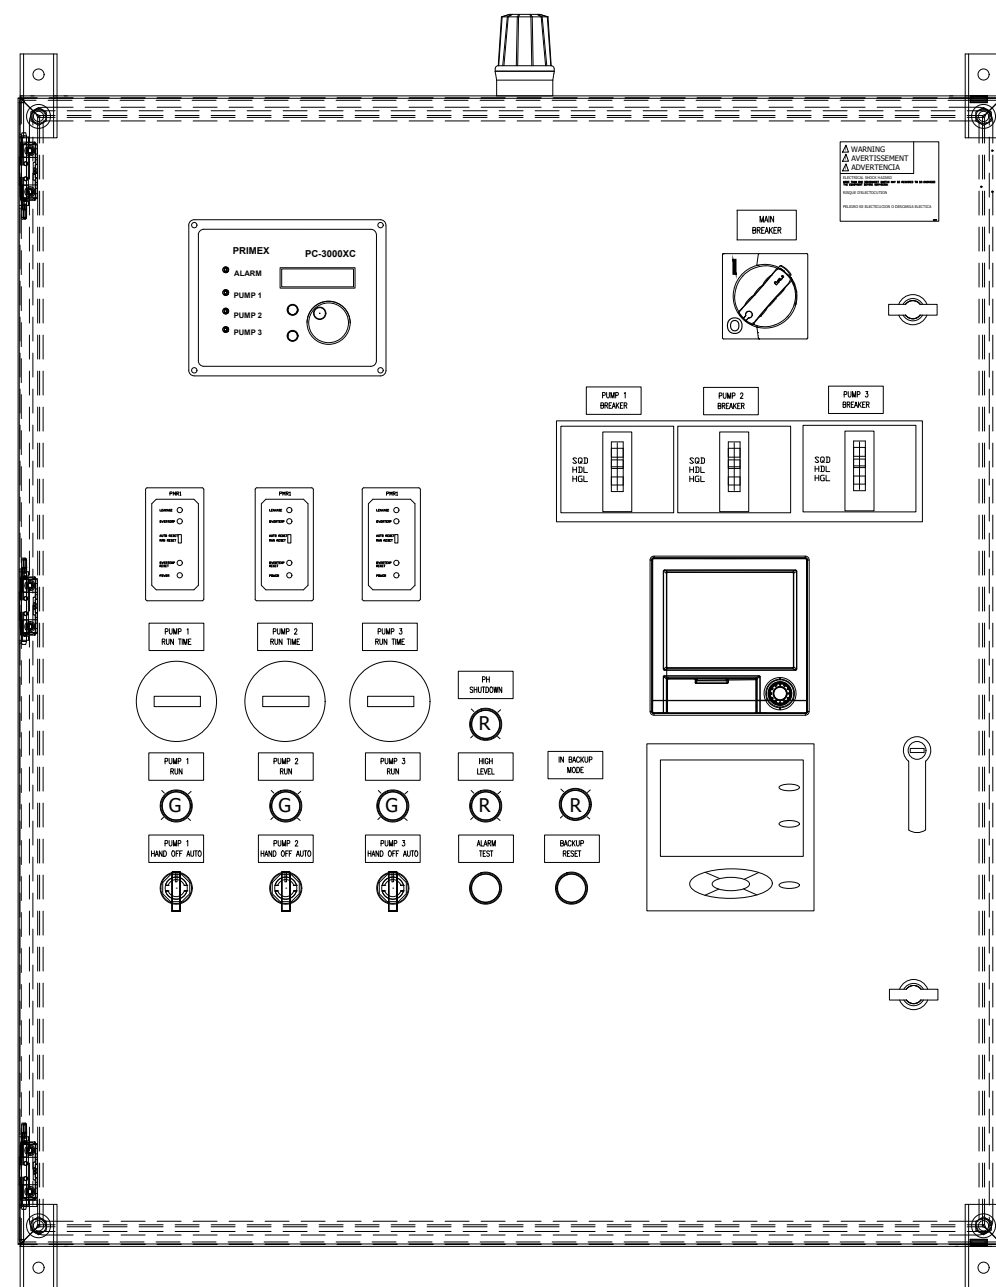

INNER DOOR

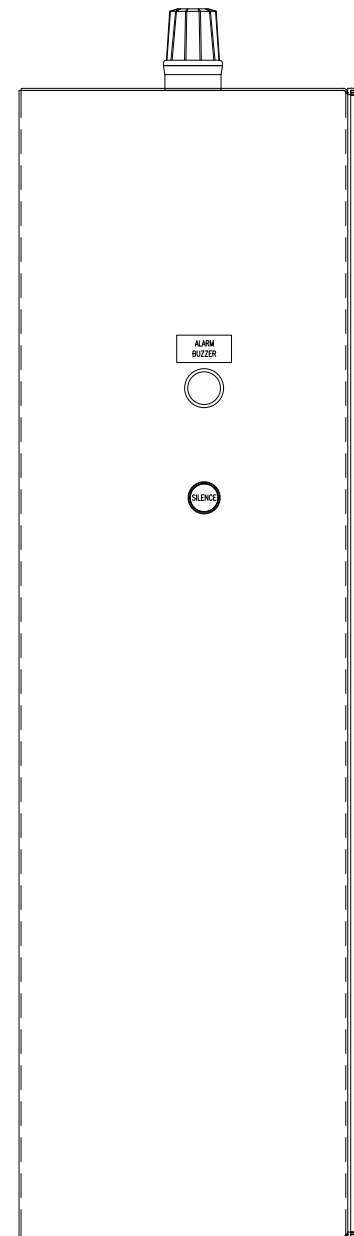

LEFT SIDE

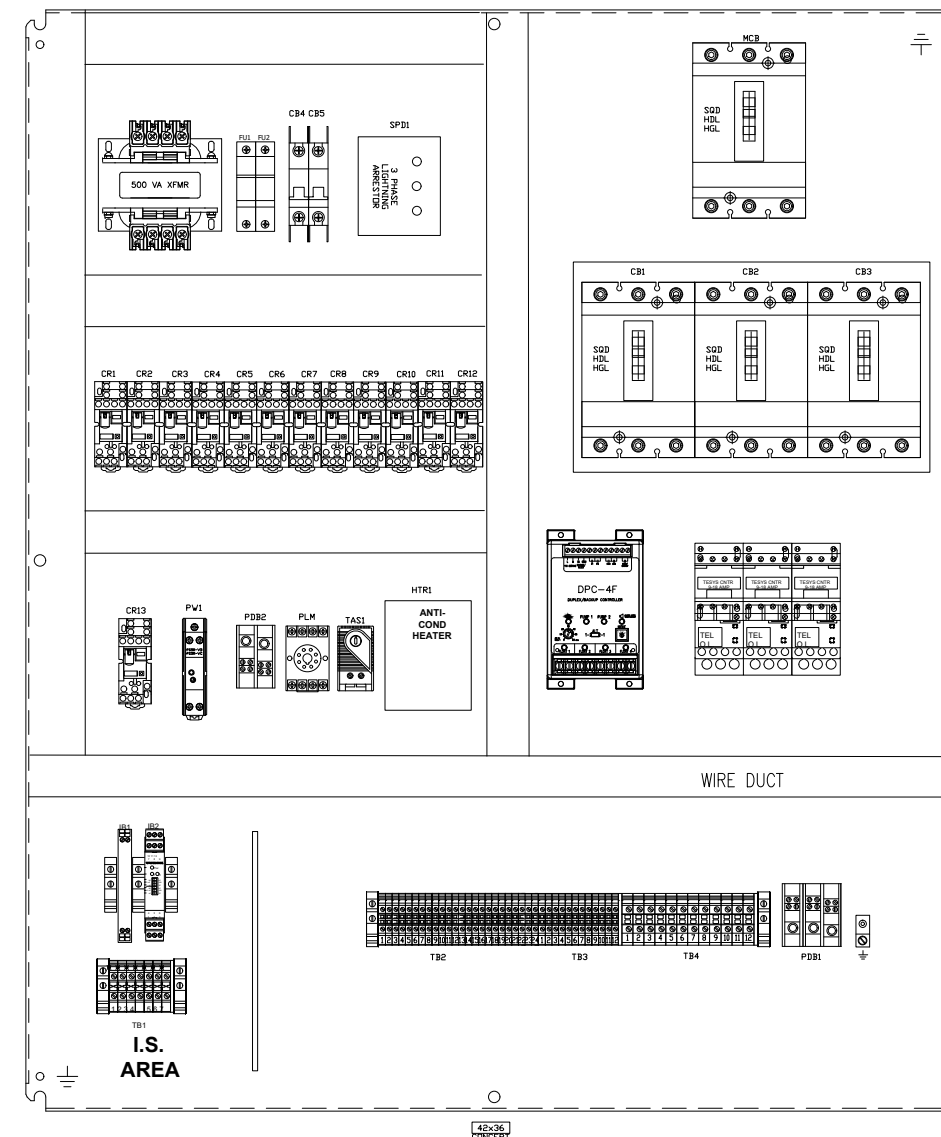

ACC00605 BACK PLATE

THE ENCLOSURE SHOWN REPRESENTS THE INTENT OF THE DESIGN. OFTEN THE ENCLOSURE SIZE AND LAYOUT MUST CHANGE TO ACCOMMODATE THE REQUIRED COMPONENTS AND FINAL DESIGN. PLEASE CONTACT ROMTEC UTILITIES TO OBTAIN ACTUAL AS-BUILT DRAWINGS BEFORE INSTALLATION.

KEURIG - DR.PEPPER SAN PS1

MOORE, SC

CONTROL PANEL ENCLOSURE LAYOUT

©2022 ROMTEC UTILITIES INC. ALL RIGHTS RESERVED. THESE PLANS AND DRAWINGS MAY NOT BE REPRODUCED, ADAPTED, OR FURTHER DISTRIBUTED, AND NO COMPONENTS MAY BE CONSTRUCTED FROM THESE PLANS, WITHOUT WRITTEN PERMISSION OF ROMTEC UTILITIES, INC.

ROMTEC
UTILITIES

18240 NORTH BANK ROAD
ROSEBURG, OREGON 97470
PHONE: (541) 496-9678
WWW.ROMTECUTILITIES.COM

PROJECT #: EO106D10

1930

DSN: _____
DDA: _____

DRN:

DATE: 2/04/26

REV	DATE
1	4/10/2020

I	4/10/2026
---	-----------

DESCRIPTION

PRELIMINARY
REVISION HISTORY

BY

HL